FLOOR PLAN NOTES

ALL WALLS IN SHOWER AND TUB AREAS SHALL BE FINISHED WITH MOISTURE RESISTANT GYPSUM BOARD AND CERAMIC TILE OR EQUAL TO A HEIGHT OF 72" ABOVE THE DRAIN.

TEMPERATURE & PRESSURE RELIEF VALVE TO OUTSIDE LOCATION TERMINATE 6" MINIMUM/ 24" MAXIMUM ABOVE FINISHED GRADE POINTING DOWN.

THE CLOTHES DRYER EXHAUST DUCT SHALL BE AT LEAST THE DIAMETER OF THE APPLIANCE OUTLET AND SHALL TERMINATE ON THE OUTSIDE OF THE BUILDING. IT SHALL NOT EXCEED 25'-0" IN LENGTH WITH REDUCTION FOR BEND.

PROVIDE 22" X 30" ATTIC ACCESS WITH LIGHTING AT ACCESS OPENING.

A JURISDICTION THAT HAS A TERRITORY IN THE VICINITY OF A MILITARY AIRPORT REQUIRES ALL RESIDENTIAL BUILDINGS SHALL EITHER BE CONSTRUCTED WITH A MINIMUM OF R18 EXTERIOR WALL ASSEMBLY, A MINIMUM OF R30 ROOF/CEILING ASSEMBLY, DUAL GLAZED WINDOWS AND A SOLID WOOD, FOAM FILLED FIBERGLASS OR METAL DOORS TO THE EXTERIOR OR CERTIFIED BY A STATE OF ARIZONA ARCHITECT OR ENGINEER TO ACHIEVE A MAXIMUM INTERIOR NOISE LEVEL OF 45 DECIBELS AT THE TIME OF FINAL CONSTRUCTION.

LEGEND

- RECESSED EXHAUST FAN VENTED TO THE EXTERIOR
- 110 VOLT SMOKE DETECTOR (SEE 'GENERAL NOTES' FOR OTHER SPEC'S)
- BEARING POINT LOCATION (PROVIDE SOLID BEAR'G - MIN. OF MEMBER WIDTH U.N.O.)
- POINT LOAD FROM ABOVE
- BEARING WALL SUPPORTING STRUCTURE ABOVE
- BEAM/HEADER (SEE HEADER SCHEDULE @ ROOF PLAN)
- DROPPED STRUCT. MEMBER BEARING @ WALL

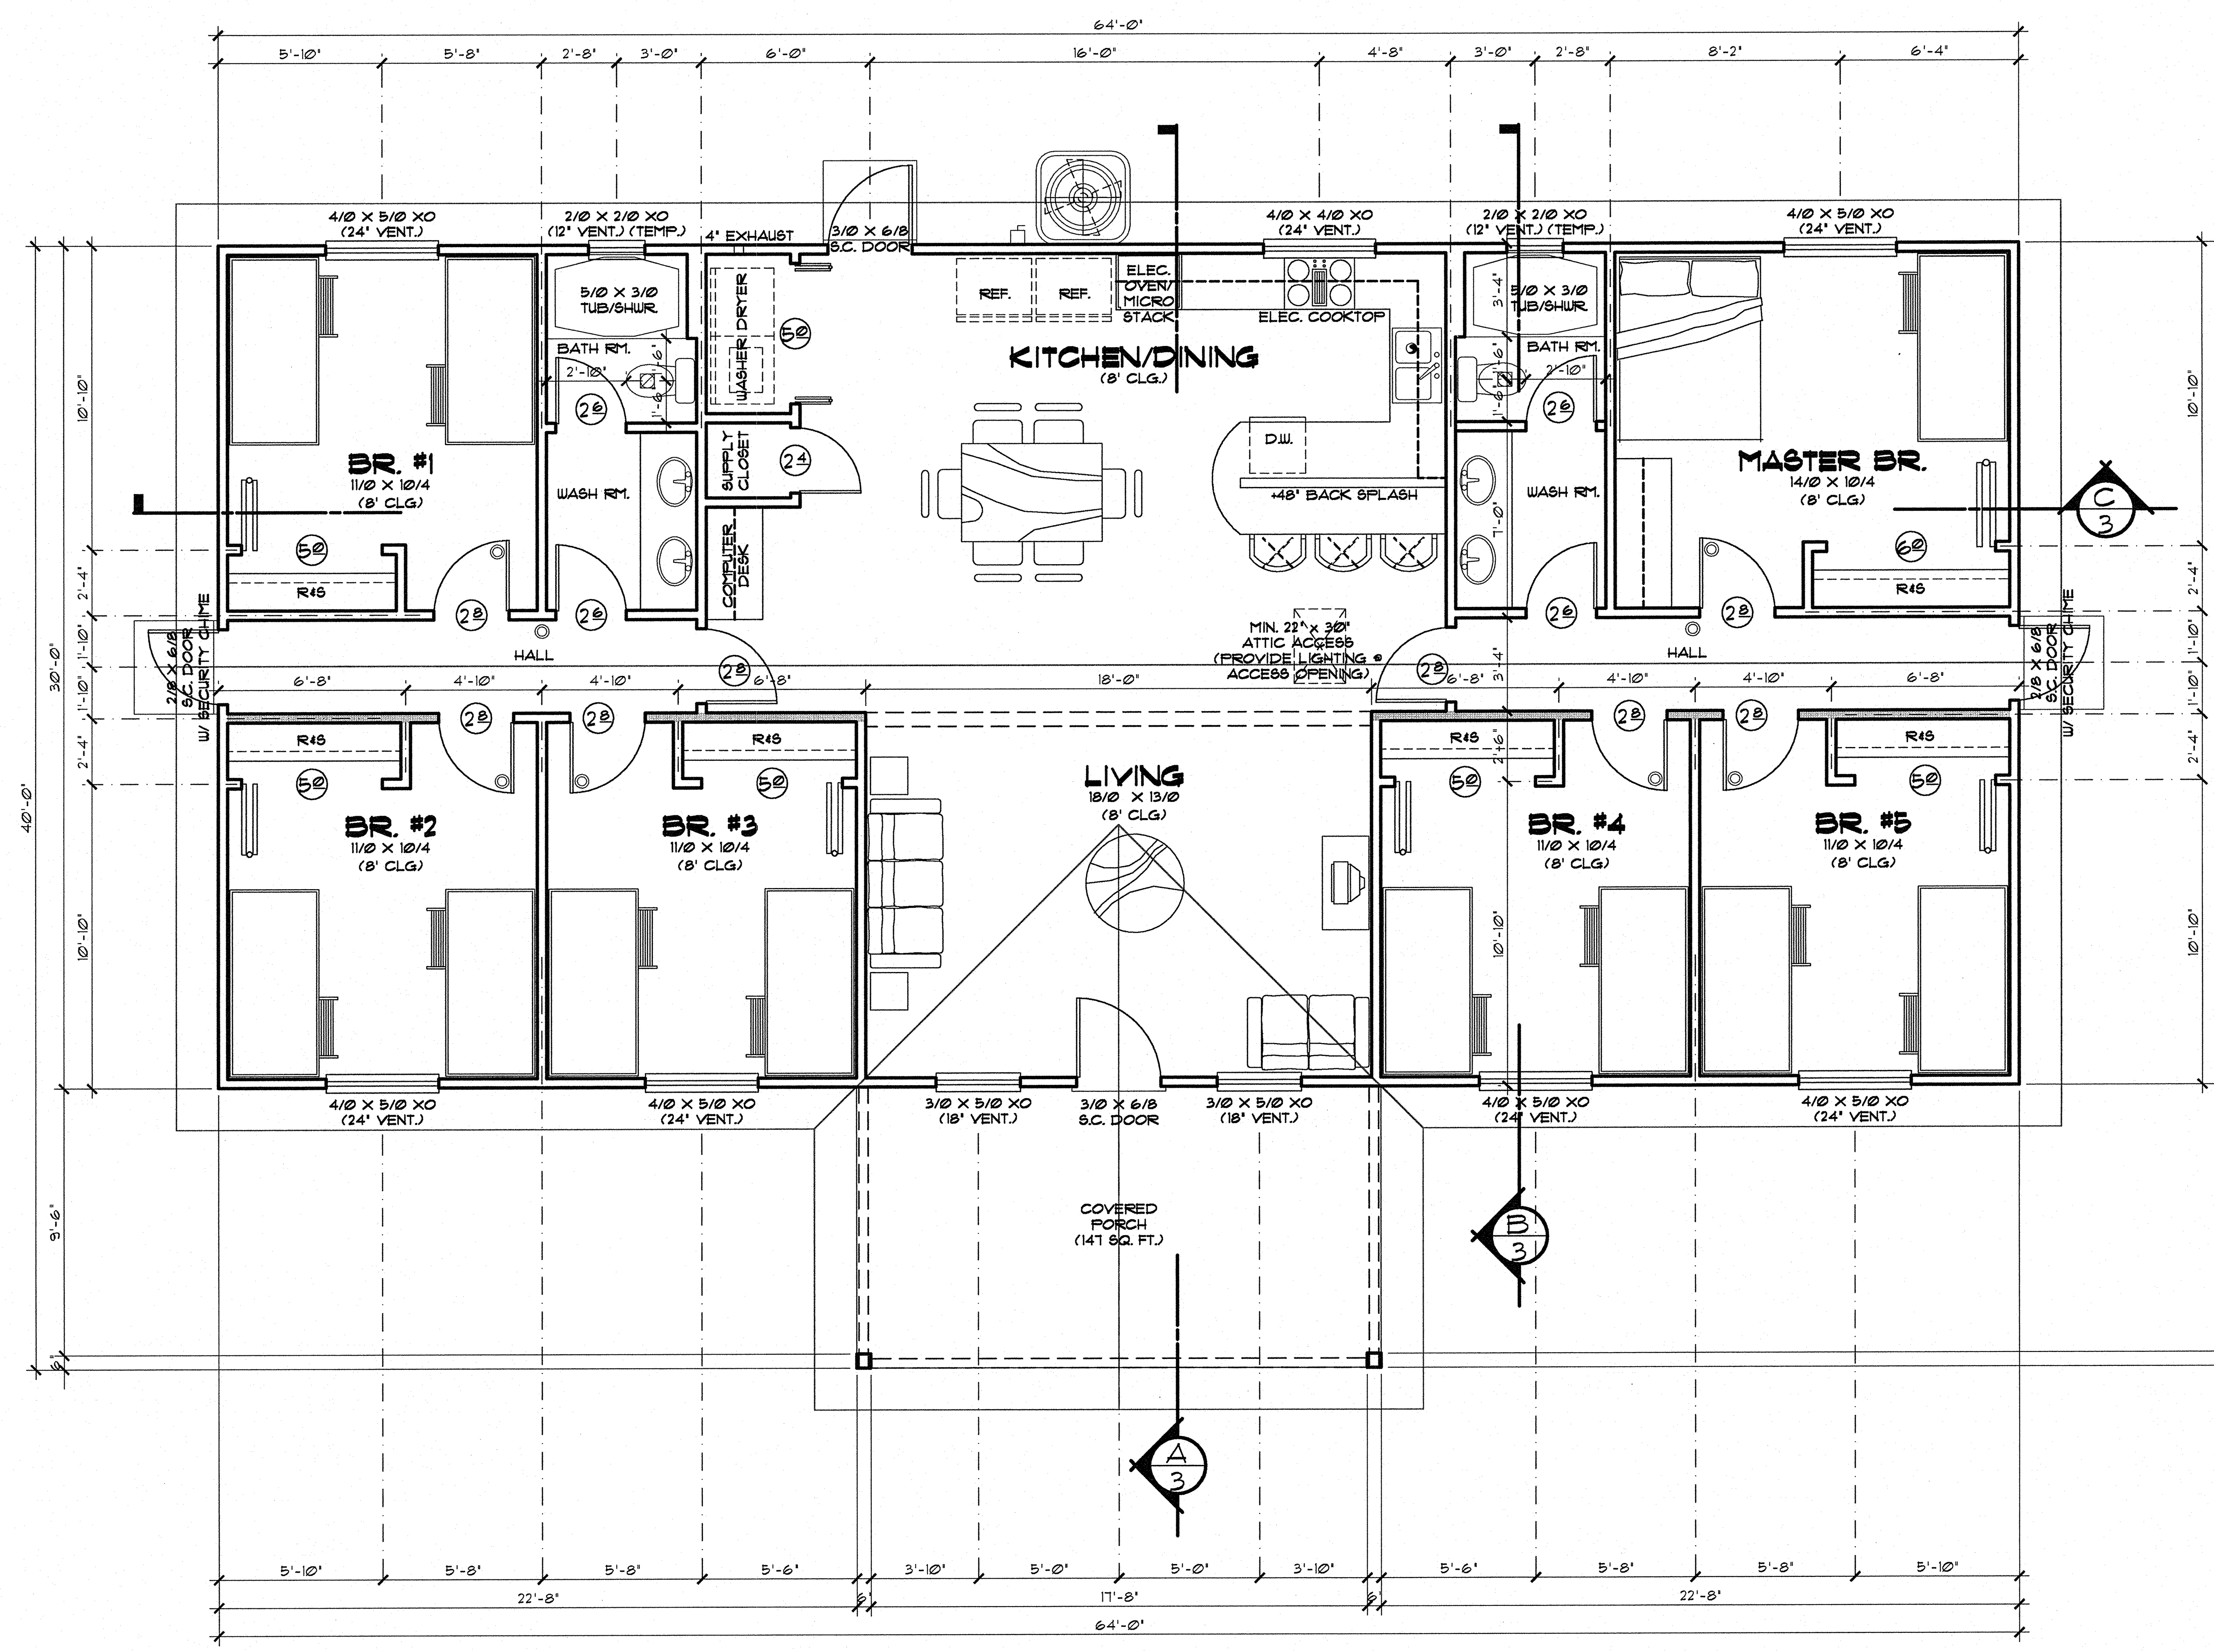

FLOOR PLAN

SCALE : 1/4" = 1'-0"

COPYRIGHT © 2007 MICHAEL C. DAILY DESIGN CONSULTANTS, LLC

MICHAEL C. DAILY
DESIGN CONSULTANTS LLC
"Home Designs For Southwestern Living"

These Plans have been licensed to the Customer for use in the construction of one building only and are subject to the conditions of license accepted by the Customer. Use of any part of the Plans by any party other than the Customer, except on loan by the Customer to third parties necessary to assist the Customer in using the Plans, such as contractors and subcontractors, is strictly prohibited. The Plans may not be re-used or copied, in whole or in part, without written permission from Michael C Daily Design Consultants, LLC ("Daily"), which retains copyrights to, & ownership of the Plans.

Daily prepares its Plans carefully for use by its Customers. However, adaptation of the Plans to meet specific state and local building codes and regulations, and specific site conditions, is the responsibility of the contractor. In addition, Daily will not be responsible for any damages relating to the accuracy and overall integrity of the Plans in excess of the license fee paid for their use. The contractor, therefore, must carefully inspect all dimensions and details in the Plans for errors or omissions.

Unauthorized use or copying of these Plans, or the design they depict, infringes rights under the Copyright Act. Infringers face liabilities that include penalties of up to $20,000 per work infringed, and up to $100,000 per work infringed willfully.

A general note and specification sheet is always an integral part of these drawings and generally the first sheet of the set.

MICHAEL C. DAILY DESIGN CONSULTANTS, LLC
116 OLD LITCHFIELD ROAD, SUITE B. LITCHFIELD PARK, ARIZONA 85340
(623) 935-6500 (623) 935-7473 (FAX) - PROFESSIONAL MEMBER, AIBD
Visit Our Website - MICHAELDAILY.COM

Dormitory Building-2.dwg

MAIN FLOOR	1920 SQ. FT.
COVERED AREA	186 SQ. FT.
FOOTPRINT	2106 SQ. FT.

PREPARED EXCLUSIVELY FOR:

Dormitory Building

PAPUA NEW GUINEA

Dormitory Building

2

MICHAEL C. DAILY
DESIGN CONSULTANTS LLC
"Home Designs For Southwestern Living"